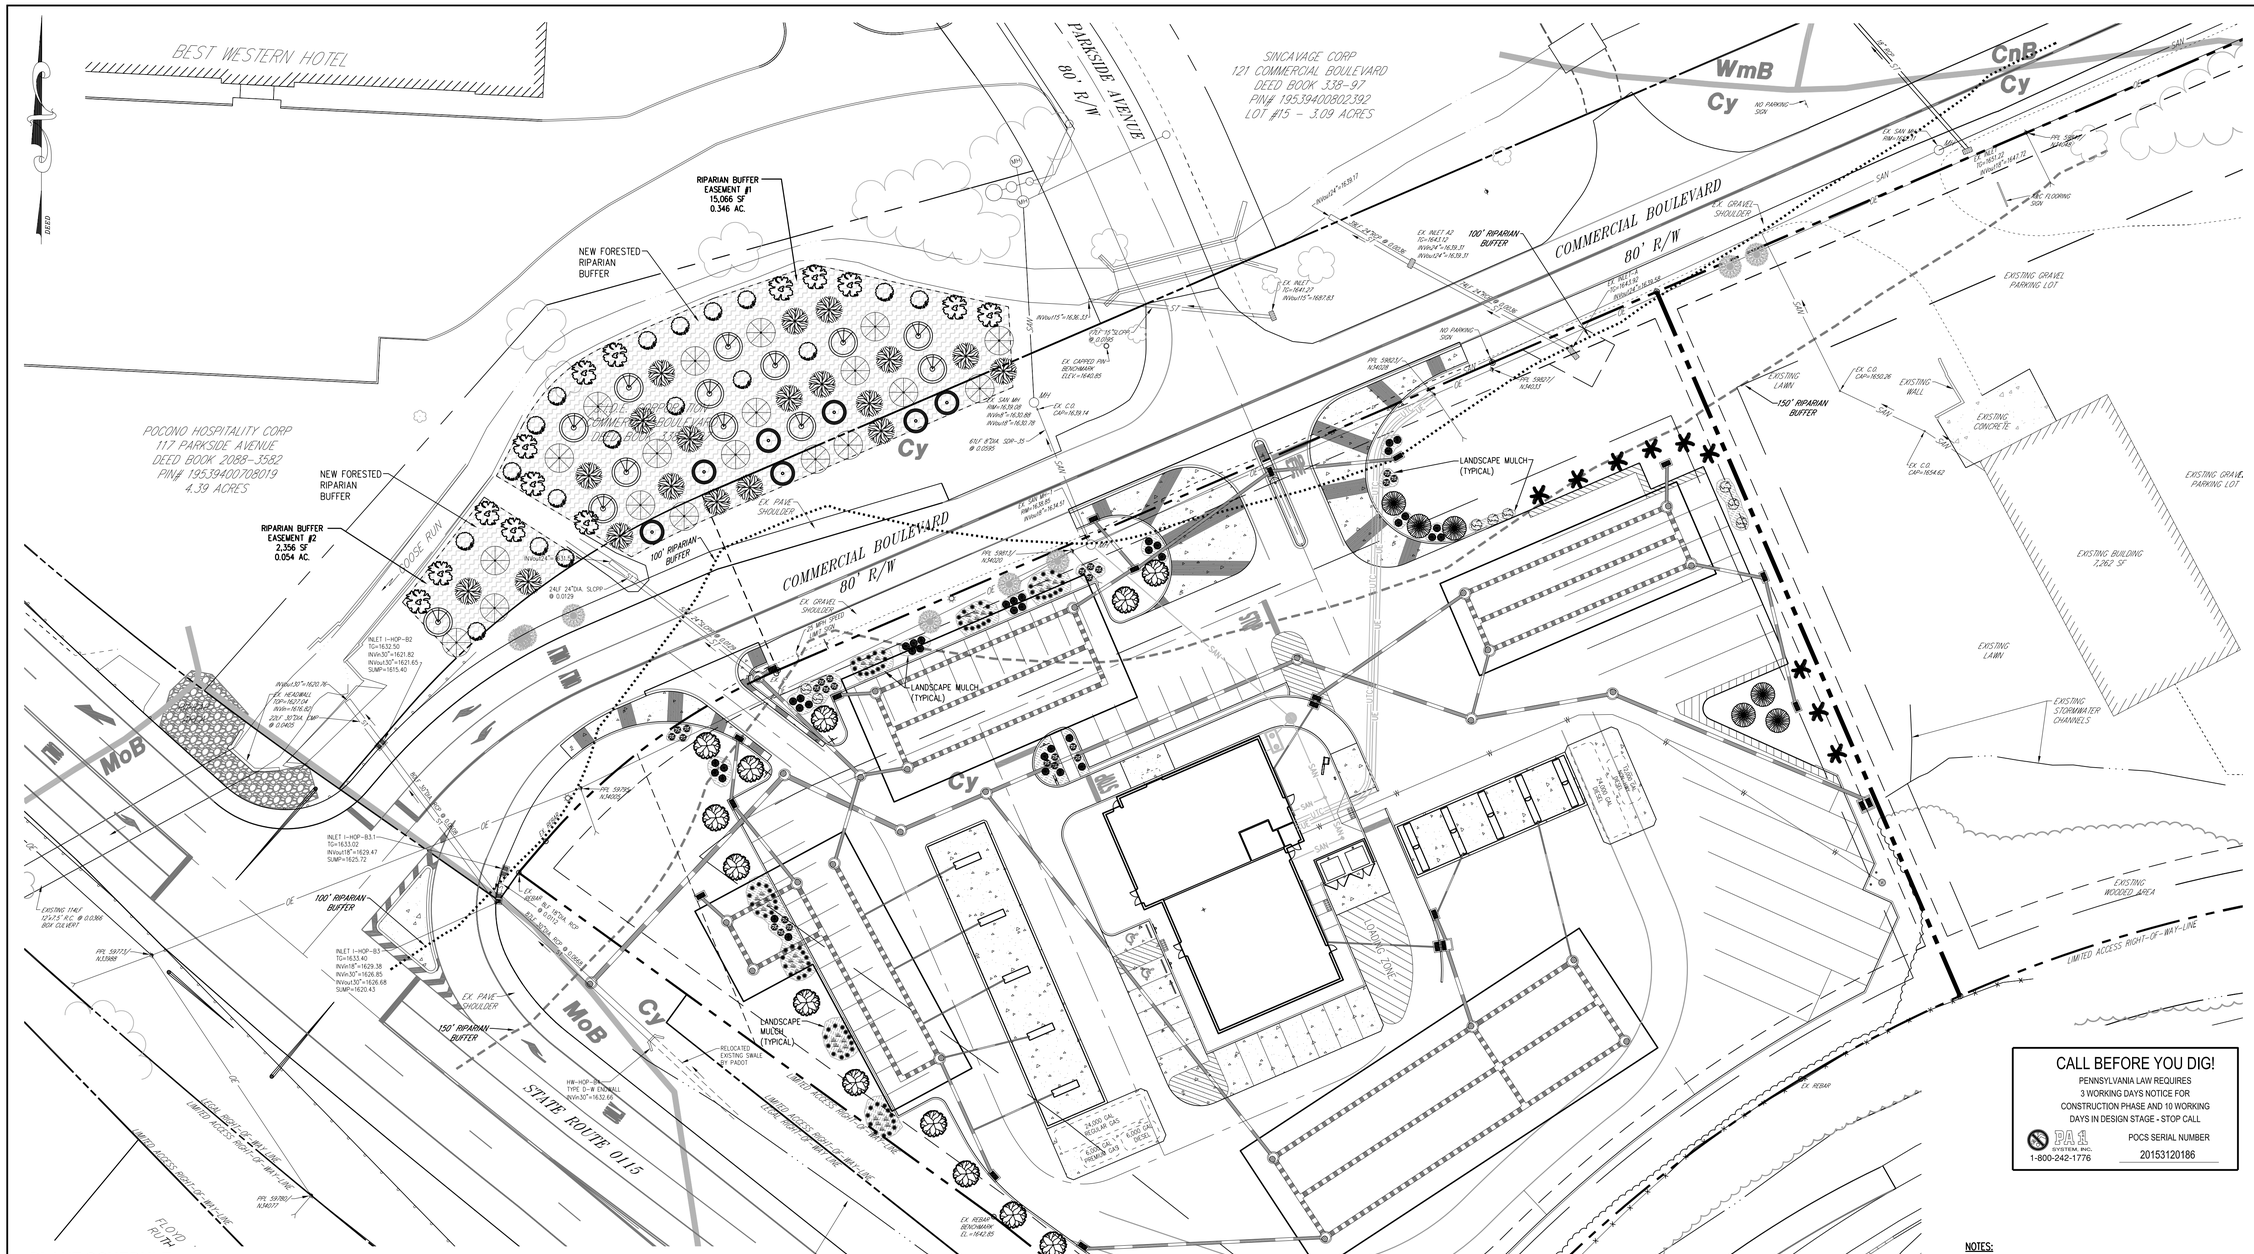

PLANT SCHEDULE

SYMBOL	QTY.	BOTANICAL NAME	COMMON NAME	SIZE	COND.	SPACING
DECIDUOUS TREES						
	13	PYRUS CALLERYANA 'CLEVELAND SELECT'	CLEVELAND SELECT PEAR	2"-2 1/2" CAL.	B&B	AS SHOWN
	14	BETULA NIGRA 'HERITAGE'	HERITAGE RIVER BIRCH	8'-10' HT.	B&B	AS SHOWN
	6	CERCIS CANADENSIS	EASTERN REDBUD	8'-10' HT.	B&B	AS SHOWN
	9	PINUS STROBUS	WHITE PINE	6'-8' HT.	B&B	AS SHOWN
	18	SAMBUCUS CANADENSIS	COMMON ELDERBERRY	6'-8' HT.	B&B	AS SHOWN
	19	ACRE SACCHARINUM	SILVER MAPLE	2"-2 1/2" CAL.	B&B	AS SHOWN
	7	ACER RUBRUM L.	RED MAPLE	2"-2 1/2" CAL.	B&B	AS SHOWN
	19	QUERCUS BICOLOR	SWAMP WHITE OAK	2"-2 1/2" CAL.	B&B	AS SHOWN
	13	FAGUS GRANDIFOLIA	AMERICAN BEECH	2"-2 1/2" CAL.	B&B	AS SHOWN

CHECK GRAPHIC SCALE BEFORE USING

SCALE IN FEET

30 0 30 60

PLANT SCHEDULE (CONT'D)

SYMBOL	QTY.	BOTANICAL NAME	COMMON NAME	SIZE	COND.	SPACING
SHURBS						
	8	ILEX VOMITORIA HOLLY - DWARF YAUPON	18"-24" HT. 'BORDEAUX'	1 GAL.	AS SHOWN	
	25	SPIREA SPIREA ' GOLD MOUND'	12"-18" HT.	1 GAL.	AS SHOWN	
	38	ROSA 'RADRAZZ'	ROSE 'KNOCKOUT'	18"-24" HT.	1 GAL.	AS SHOWN
ORNAMENTAL GRASSES						
	84	CARES STIPATA TUFTED HAIR GRASS		1 QUART		24" O.C.
	38	PANICUM VIRGATUM 'SHENANDOAH'	SHENANDOAH SWITH GRASS	1 QUART		30" O.C.

CALL BEFORE YOU DIG!
PENNSYLVANIA LAW REQUIRES
3 WORKING DAYS NOTICE FOR
CONSTRUCTION PHASE AND 10 WORKING
DAYS IN DESIGN STAGE - STOP CALL
PA 1 CALL
1-800-242-1776
POCS SERIAL NUMBER
20153120186

NOTES:

1. ALL PLANTS ARE BALLED AND BURLAPPED UNLESS OTHERWISE NOTED.

2. CONTRACTOR SHALL STAKE INDIVIDUAL TREE LOCATIONS AND AREAS OF MULTIPLE PLANTING, AND SECURE ENGINEER'S APPROVAL BEFORE THE START OF PLANTING.

3. ALL DISTURBED AREAS SHALL BE SEEDED.

SM Design Group, LLC
CONSULTING ENGINEERS
275 Mundy Street
Suite 101
Wilkes-Barre, PA 18702
Tel: 570-970-0480
Fax: 570-970-0483
smdg@smdesigngroup.com

OWNERSHIP AND USE OF DOCUMENTS

THESE DRAWINGS ARE INSTRUMENTS OF SERVICE AND SHALL REMAIN THE PROPERTY OF SM DESIGN GROUP, LLC WHETHER THE PROJECT FOR WHICH THEY ARE MADE IS EXECUTED OR NOT.

THESE DRAWINGS SHALL NOT BE USED BY ANYONE ON OTHER PROJECTS, FOR ADDITIONS TO THIS PROJECT BY OTHERS EXCEPT BY AGREEMENT IN WRITING AND WITH APPROPRIATE COMPENSATION TO SM DESIGN GROUP, LLC.

SUBMISSION OR DISTRIBUTION TO OFFICIAL REGULATORY AGENCIES OR FOR OTHER PURPOSES IN CONNECTION WITH THIS PROJECT IS NOT TO BE CONSTRUED AS PUBLICATION IN DEROGATION OF SM DESIGN GROUP, LLC.

THESE REPRODUCIBLES HAVE BEEN ISSUED FOR THE CONVENIENCE OF THE OWNER AND CONTRACTOR. NO CHANGES, ALTERATIONS ADDITIONS OR DELETIONS MAY BE MADE TO THESE DOCUMENTS EXCEPT BY THE ENGINEER.

PRELIMINARY/FINAL LAND DEVELOPMENT PLAN
FOR
LIBERTY PETROLEUM TRAVEL PLAZA

GREAT BEND HOLDINGS, INC.
NEW VENTURES PARK LOT #1 - COMMERCIAL BLVD.
TOBYHANNA TOWNSHIP, MONROE COUNTY
PENNSYLVANIA

COMMONWEALTH OF PENNSYLVANIA
REGISTERED PROFESSIONAL
JOSEPH A. PACHOKUS
ENGINEER
PE-055580-E

NO.	DATE	REVISIONS

DRAWN BY:	JS	SCALE:	1"=30'
CHECKED BY:	JS	DATE:	03/14/16
JOB NO:	14184.01		

DRAWING TITLE:
LANDSCAPE PLAN

SHEET 25 OF 29

DRAWING NO.
C-801

L:\LDD Project\14184.01-Liberty-Lot-1 New Ventures\dwg\14184-C801